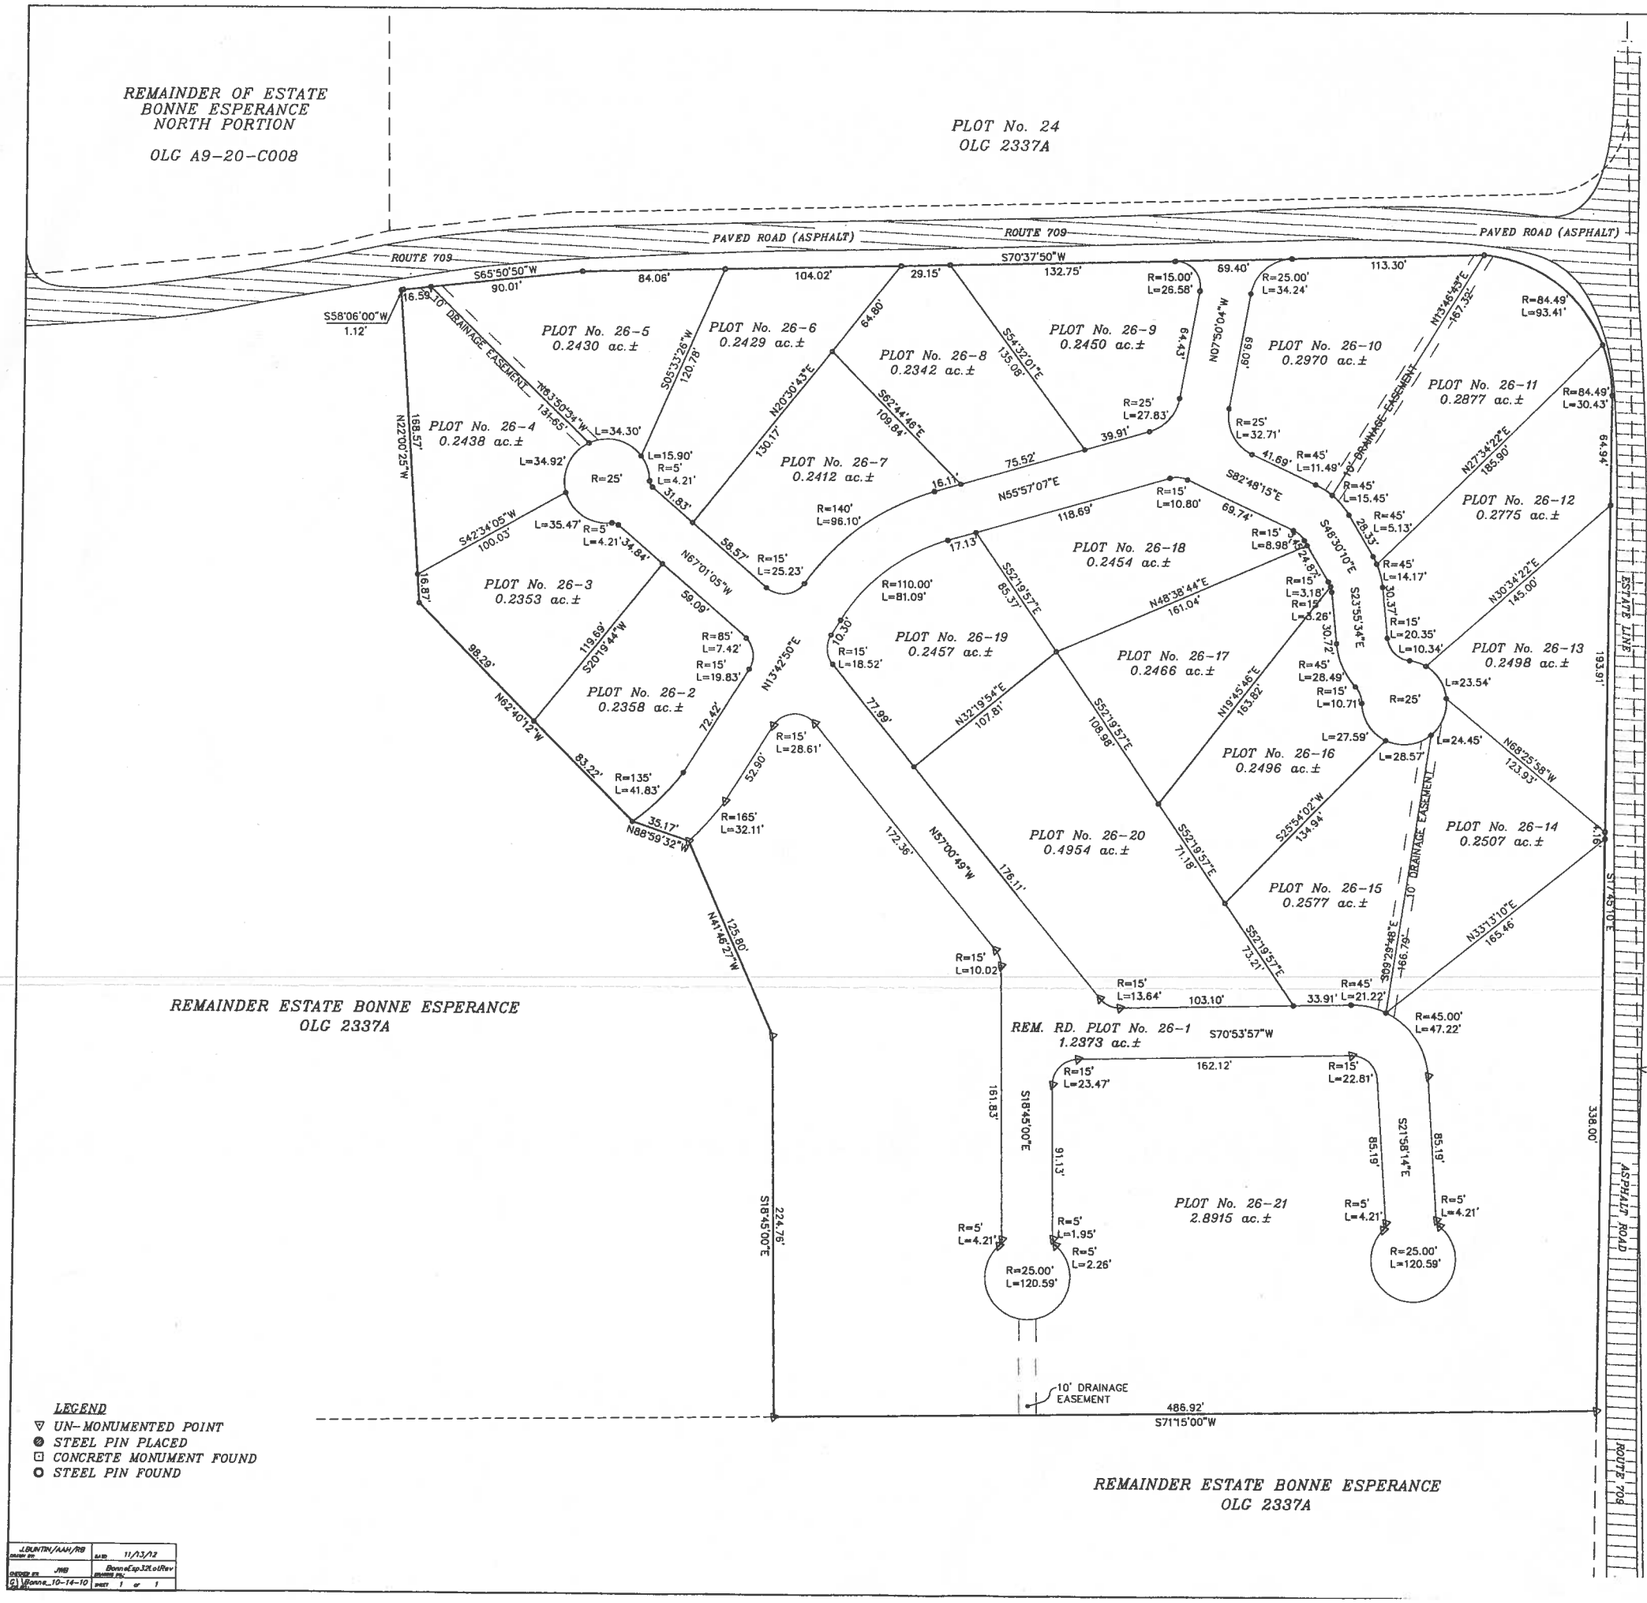

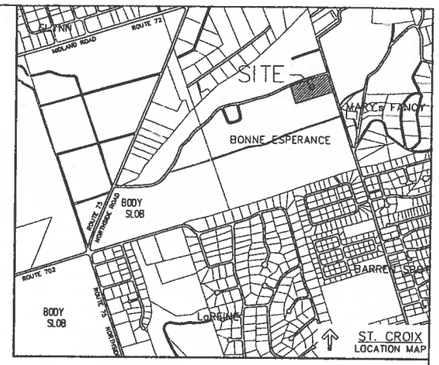

PLOTTED SCALE: 1"=40'

NOTES:

1. SURVEYED BY TOTAL STATION
2. REFER TO DRAWING No. A9-92-C012
3. ZONING CLASSIFICATION: (R-2)

LEGEND

- ▽ UN-MONUMENTED POINT
- ● STEEL PIN PLACED
- ⊡ CONCRETE MONUMENT FOUND
- ○ STEEL PIN FOUND

SUBDIVISION of PLOT No. 26 into PLOT Nos. 26-2 through 26-21 and REM. ROAD PLOT 26-1 ESTATE BONNE ESPERANCE QUEEN QUARTER, ST. CROIX, USVI

a.e.i. ANTILLEAN ENGINEERS INC.
1-B ESTATE CLIFTON HILL, KINGSHILL, ST. CROIX
PO BOX 3023 KINGSHILL, ST. CROIX USVI 00851
340-778-8828

DATE:	SCALE:	SURVEYED BY:	DRAWN BY:	OLG. No.:
11/13/12	1"=40'	FC/AQ/MR	AAH/RB/JB	A9-93-C012

APPROVED BY: JUSTIN W. BERKELEY 373-E

DRAWING No.: A9-93-C012

J.BUNTIN/AAH/RB | DATE 11/13/12
CHECKED BY JWB | BonneEsp32Lot1Rev
C:\Bonne_10-14-10 | SHEET 1 of 1